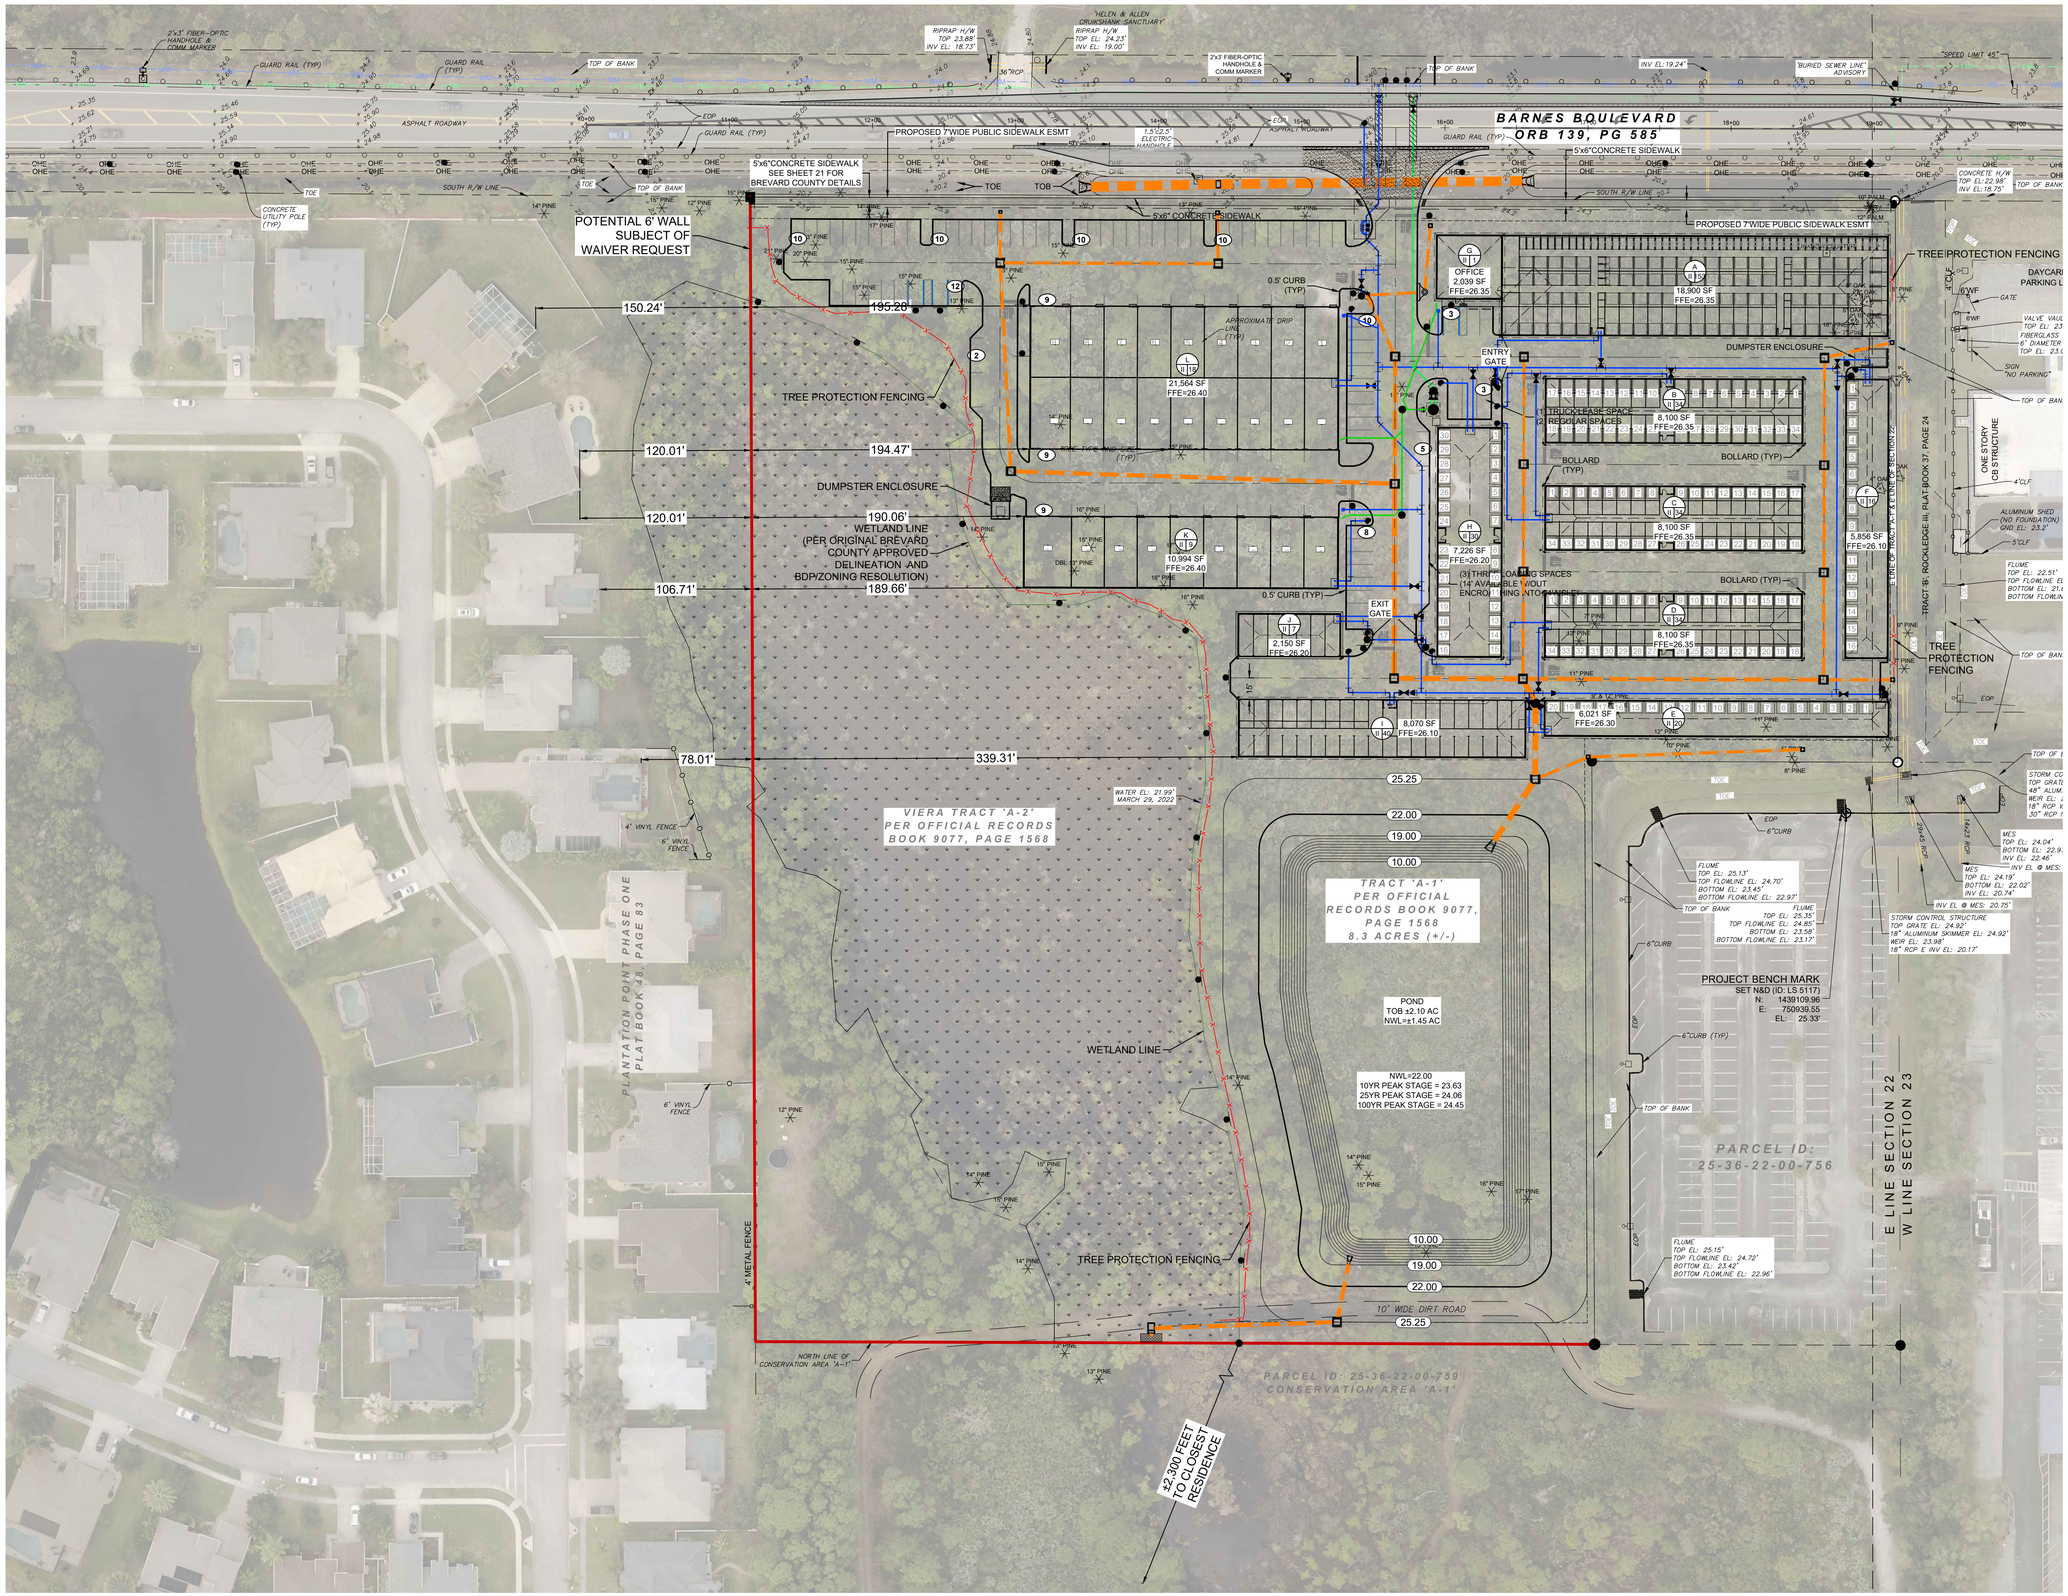

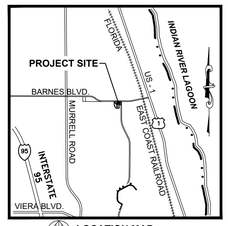

LOCATION MAP
NTS

BUILDING ID#
BUILDING TYPE — UNIT COUNT
BUILDING IDENTIFICATION

LEGEND

- NEW PAVEMENT SECTION (SEE SHEET 21 FOR DETAILS)
- PROPOSED SIDEWALK
- EXISTING PAVEMENT TO BE RE-MILLED & RESURFACED
- TREE PROTECTION FENCE

50 0 25 50
(IN FEET)
VERTICAL DATUM: NAVD88

B.S.E. CONSULTANTS, INC.
CONSULTING - ENGINEERING - LAND SURVEYING
312 SOUTH HARBOR CITY BOULEVARD, SUITE 4
MELBOURNE, FLORIDA 32901
PHONE: (321) 725-3674 FAX: (321) 723-1159
CERTIFICATE OF PROFESSIONAL ENGINEERS BUSINESS AUTHORIZATION: 4905
CERTIFICATE OF LAND SURVEYING BUSINESS AUTHORIZATION: LB0004905

SCOTT M. GLAUBITZ, P.E. & P.L.S.
STATE OF FLORIDA, No. 33659 No. 4151

HASSAN A. KAMAL, P.E.
STATE OF FLORIDA, No. 41951

7	
6	
5	
4	
3	
2	
1	
2	SJRWMD & COUNTY COMMENTS	9/13/24
1	COUNTY COMMENTS	07/11/23
DATE:	03/25/2025
DESIGN/DRAWN:	HAK/JTW

PROJECT TITLE

BARNES BOULEVARD SELF STORAGE

SHEET TITLE

TREE PROTECTION FENCE EXHIBIT

PROJECT NO. 11633

DRAWING NO. 11633_200_015

SHEET 1 of 1

SYMBOLS SHOWN ARE GRAPHIC IN NATURE; DUE TO SCALE, ALL DESIGN ELEMENTS ARE NOT NECESSARILY SHOWN ON PLAN VIEWS. THE CONTRACTOR SHALL ALSO REFER TO SPECIFICATION AND DETAIL SHEETS AS WELL AS THE COMPLETE PLAN SET.

H:\Projects Folder\11633\Drawings\11633_200\11633_200_015.dwg March 31, 2025 11:45:07 AM ak