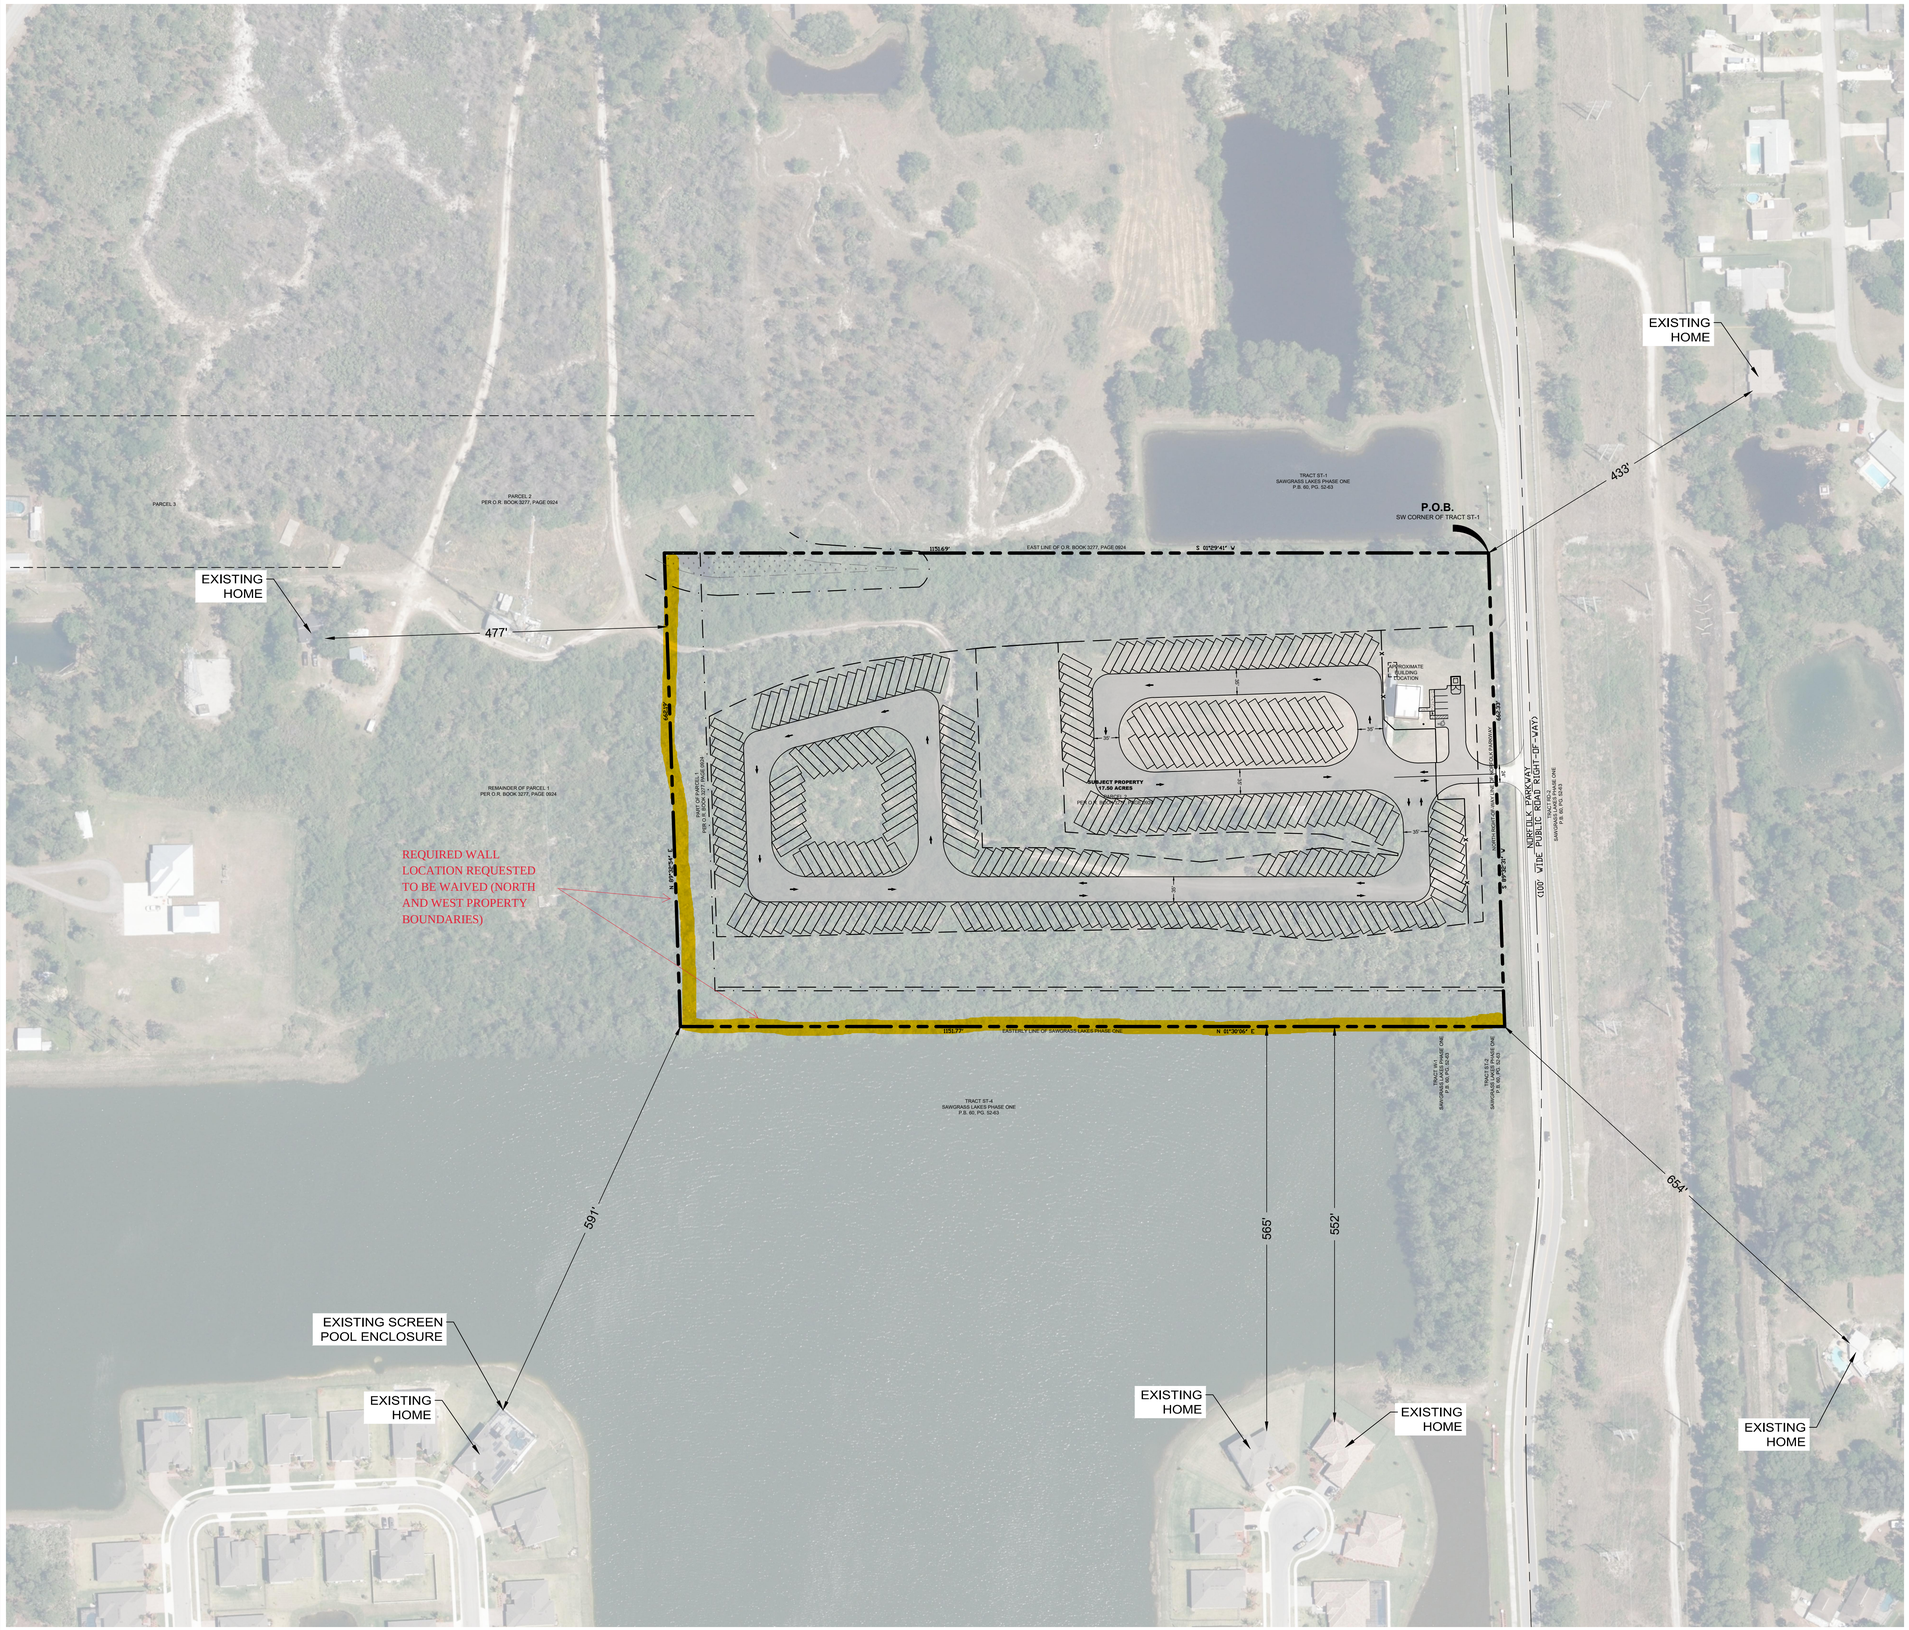


GRAPHIC SCALE

100 0 50 100

( IN FEET )
1 inch = 100 ft.

| | |
|---|---|
| JOB NO. | 19-1069 |
| DESIGNED | BJD |
| DRAWN | BJD |
| DATE | SEPTEMBER 2020 |
| CHECKED | BAM |
| DATE ISSUED | 2/3/2021 |

| | | |
|---|---|---|
| 8 | | |
| 7 | | |
| 6 | | |
| 5 | | |
| 4 | | |
| 3 | | |
| 2 | | |
| 1 | COMMENTS | XX-XX-XXXX |
| △ | **REVISIONS** | **DATE** |


MBV ENGINEERING, INC.
MOJA BOWLES VILLAMIZAR & ASSOCIATES
CIVIL • STRUCTURAL • SURVEYING • ENVIRONMENTAL
1250 W. EAU GALLIE BLVD. SUITE H
MELBOURNE, FLORIDA 32935
P: 321-253-1510 F: 321-253-9911
ALSO VERO BEACH OFFICE
VERO: 772-589-9055 FT PIERCE: 772-468-9055


# CONCEPTUAL LAYOUT
# REGIONAL SEPARATION EXHIBIT

NORFOLK STORAGE - CONDEV

BREVARD COUNTY FLORIDA

NOT FOR CONSTRUCTION

PLAN SHEETS ARE PRELIMINARY AND FOR INFORMATION ONLY. PLANS SHOULD NOT BE USED AS A BASIS FOR BIDS. CONTRACTOR SHOULD ORDER THE OFFICIAL PLANS FROM THE ENGINEER OF RECORD TO ENSURE THAT ANY ADDENDUMS ARE PROPERLY DISTRIBUTED. PLANS ARE INVALID WITHOUT ENGINEER OF RECORDS SEAL AND SIGNATURE.

SHEET

**EX-04**

19-1069

CONCEPTUAL

W:\19\19-1069 CONDEV STORAGE\CAD\Concept\19-1069 CONCEPT ALT 3A.dwg 2/3/2021 10:48 AM BRIAN DAGLE