Survey
22Z00060
Abbott

Exhibit "A"
Page 2

SECTION 11, TOWNSHIP 30 SOUTH, RANGE 38 EAST
BREVARD COUNTY, FLORIDA

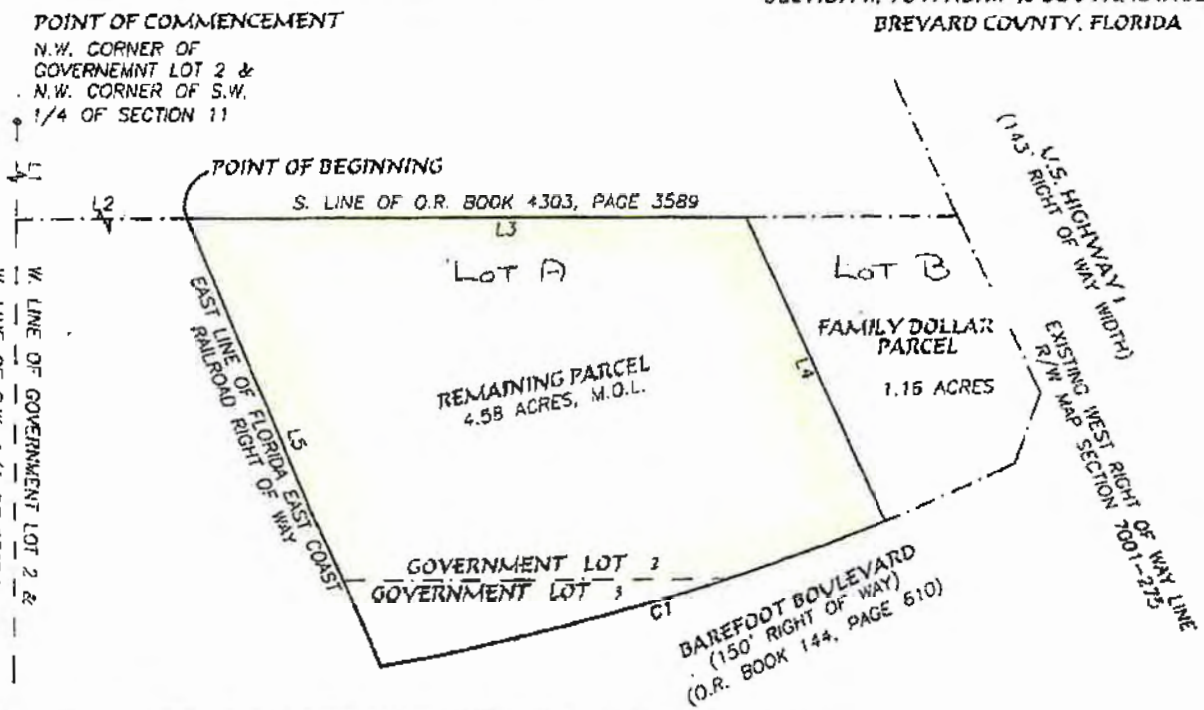

CURVE	RADIUS	ARC LENGTH	CHORD LENGTH	CHORD BEARING	DELTA ANGLE
C1	2375.00'	505.24'	504.29'	S 73°39'27" W	12°11'19"

LINE	BEARING	DISTANCE
L1	S 00°09'34" E	994.98'
L2	N 89°51'30" E	820.77'
L3	N 89°51'30" E	536.30'
L4	S 25°27'07" E	320.38'
L5	N 23°51'12" W	470.01'

SURVEYOR'S NOTES:

1) THIS IS NOT A BOUNDARY SURVEY. THIS IS A LEGAL AND SKETCH ONLY.

2) BEARINGS REFERENCED TO THE WEST RIGHT OF WAY LINE OF U.S. NO. 1 AS BEING S 25°23'50" E, PER RIGHT OF WAY MAP, SECTION 7001-275.

3) THIS SURVEY NOT VALID WITHOUT THE SIGNATURE AND THE ORIGINAL RAISED SEAL OF A FLORIDA LICENSED SURVEYOR AND MAPPER.

LEGEND

PG. = PAGE
P.B. = PLAT BOOK
P.O.C. = POINT OF COMMENCEMENT
P.O.B. = POINT OF BEGINNING

PAGE 2 OF 2
LEGAL/SKETCH ONLY
-THIS IS NOT A BOUNDARY SURVEY-

Alex B. Thompson Jr., P.L.S.
State of Florida No. 5318
Registered Land Surveyor and Mapper

Date Signed: 10-13-11

EXTREME SURVEYING OF FLORIDA, INC.
LB No. 7025
29340 BINDON PLACE
WESLEY CHAPEL, FLORIDA 33543
PH. (813) 973-7082
EMAIL: abbottsurveyor@yahoo.com
PROFESSIONAL SURVEYING AND MAPPING SERVICES

REMAINING PARCEL
FAMILY DOLLAR

SCALE: 1"=150'
DRAWN BY: ABT
DWG. No. 1105-100-41
PROJ. No. 1105-100-41