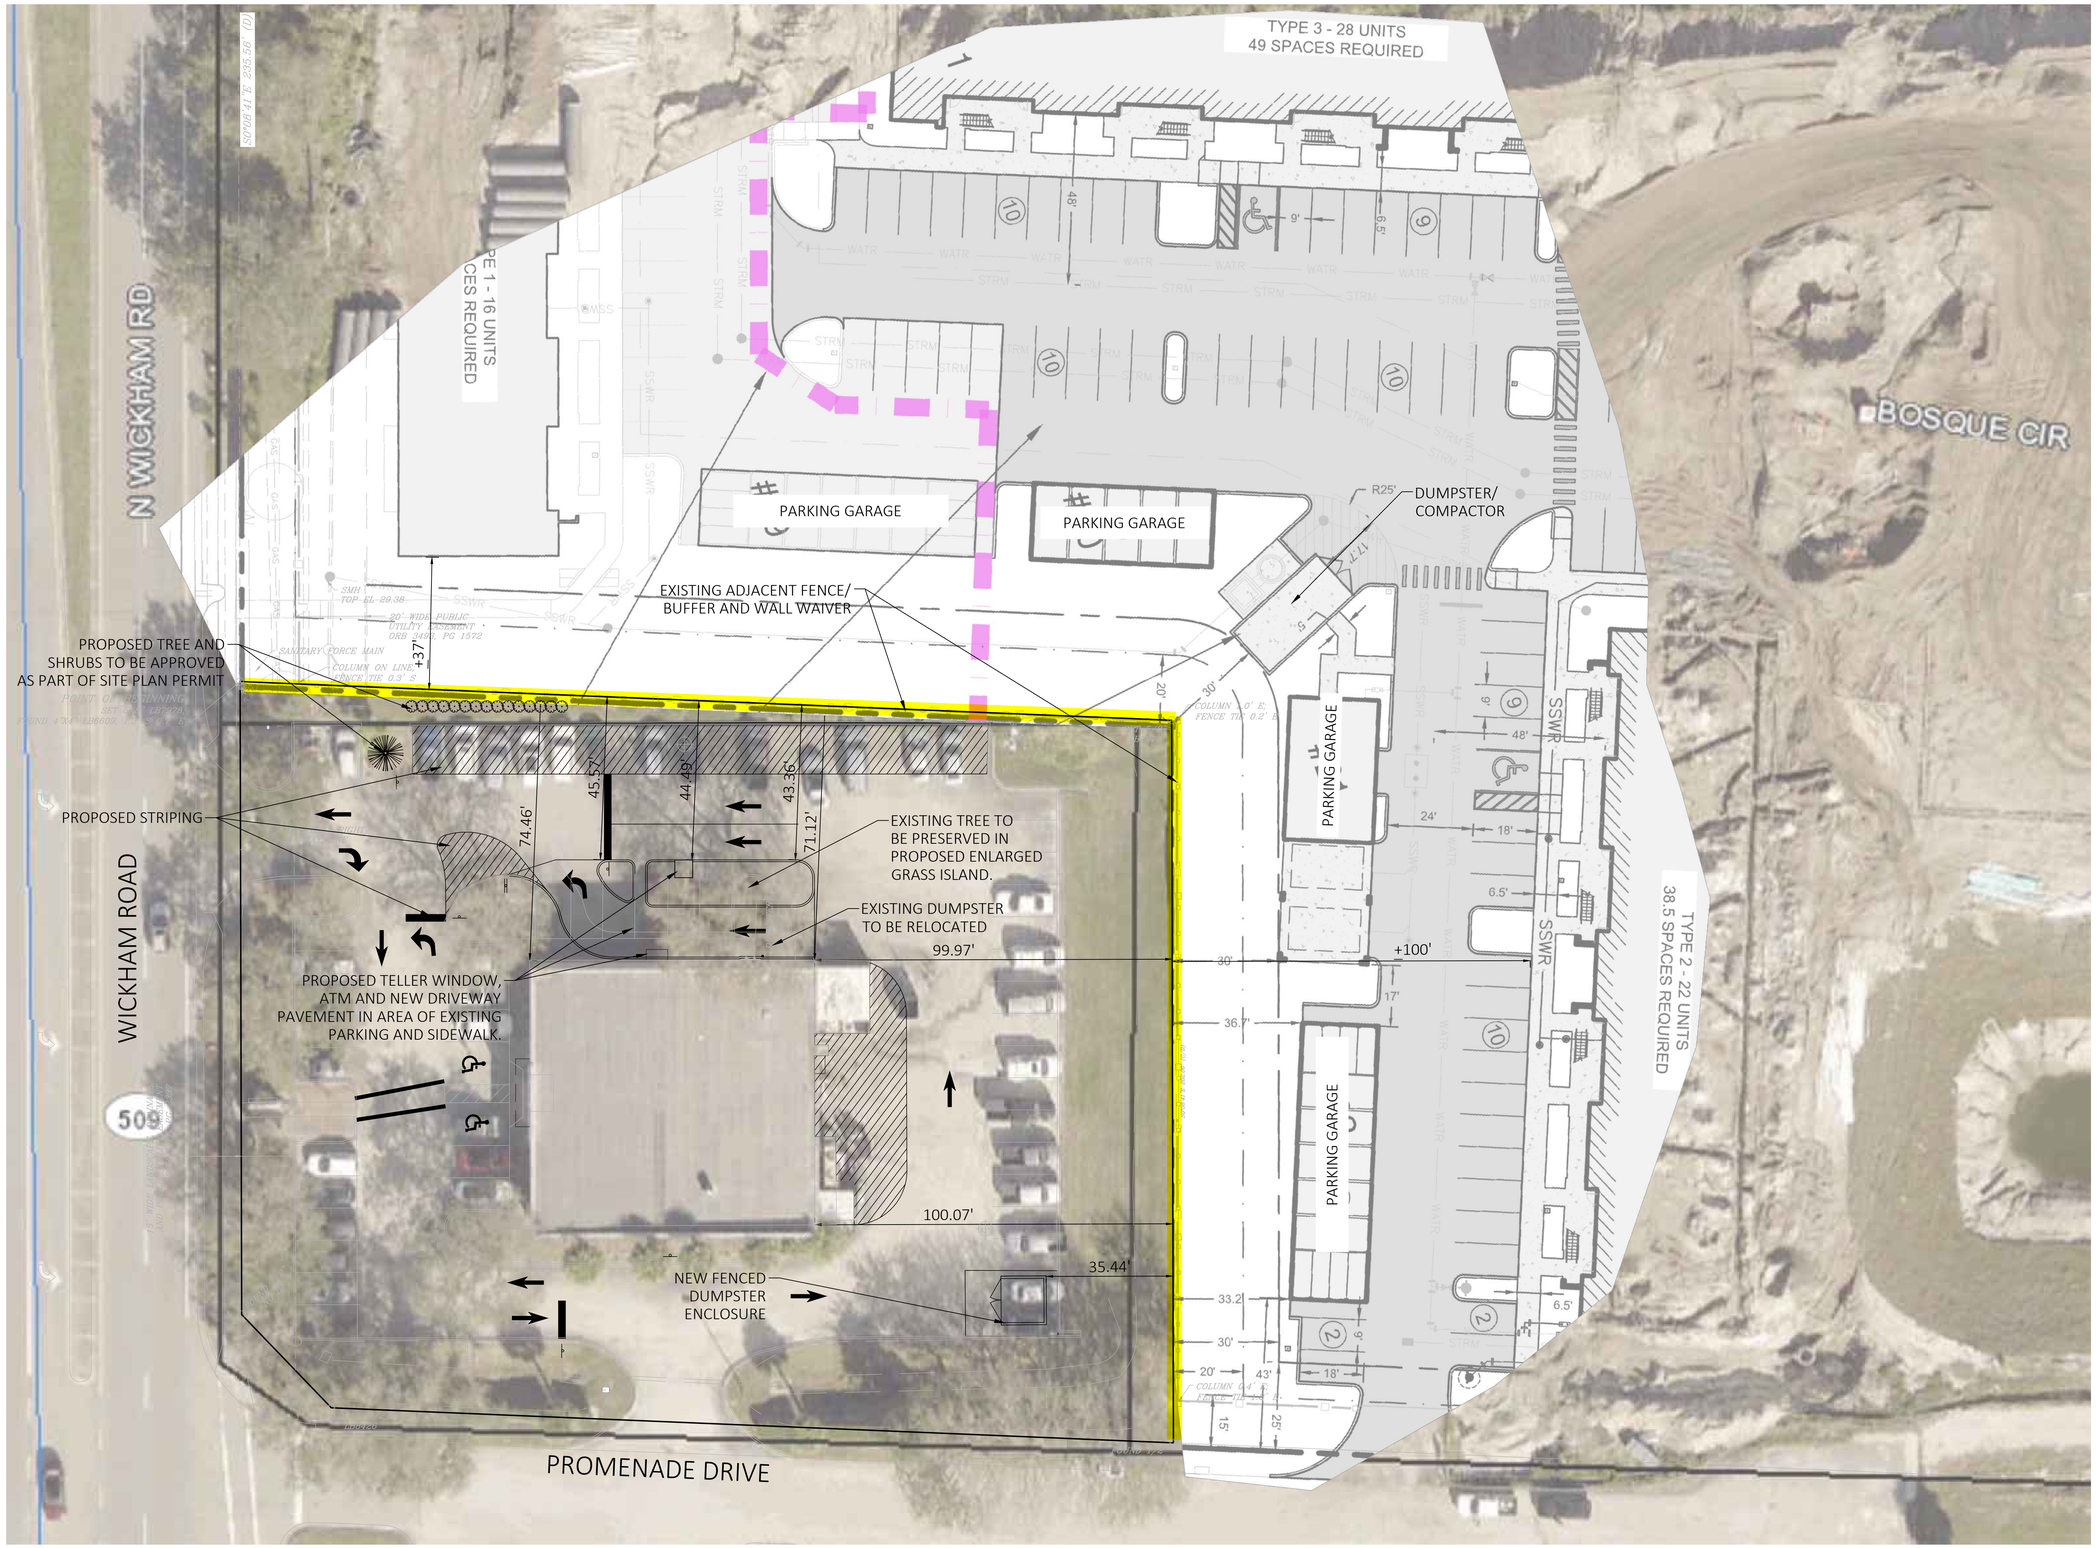

WALL WAIVER EXHIBIT
1"=20'

20' 0' 20' 40'

REV#	DATE	REVISION

TRAUGER CONSULTING ENGINEERS
P.O. BOX #360253, MELBOURNE FL 32936-0253
email - erin.trauger@gmail.com direct - (321) 652-5316

CYPRESS TRUST COMPANY
BREVARD COUNTY, FL
WALL WAIVER EXHIBIT

ERIN L. TRAUGER
FL P.E. #66576

COPYRIGHT © STATEMENT
THESE DOCUMENTS AND THEIR CONTENTS ARE THE PROPERTY OF ERIN TRAUGER P.E. AND ARE PROTECTED BY THE COPYRIGHT NOTICE ON THESE DOCUMENTS. ANY REVISIONS, REPRODUCTIONS OR MODIFICATIONS OF THESE DOCUMENTS WITHOUT THE EXPRESS WRITTEN CONSENT OF ERIN TRAUGER P.E. PROHIBITED BY LAW.

DATE:	1-1-21
SECTION:	19
TOWNSHIP:	26S
RANGE:	37E
SCALE:	1"=20'
DRAWING NO.	C-3
PROJECT:	20-148