Proposed Site Plan
21PZ00082
Rajan / Dunkin
(Submitted 02/14/22)

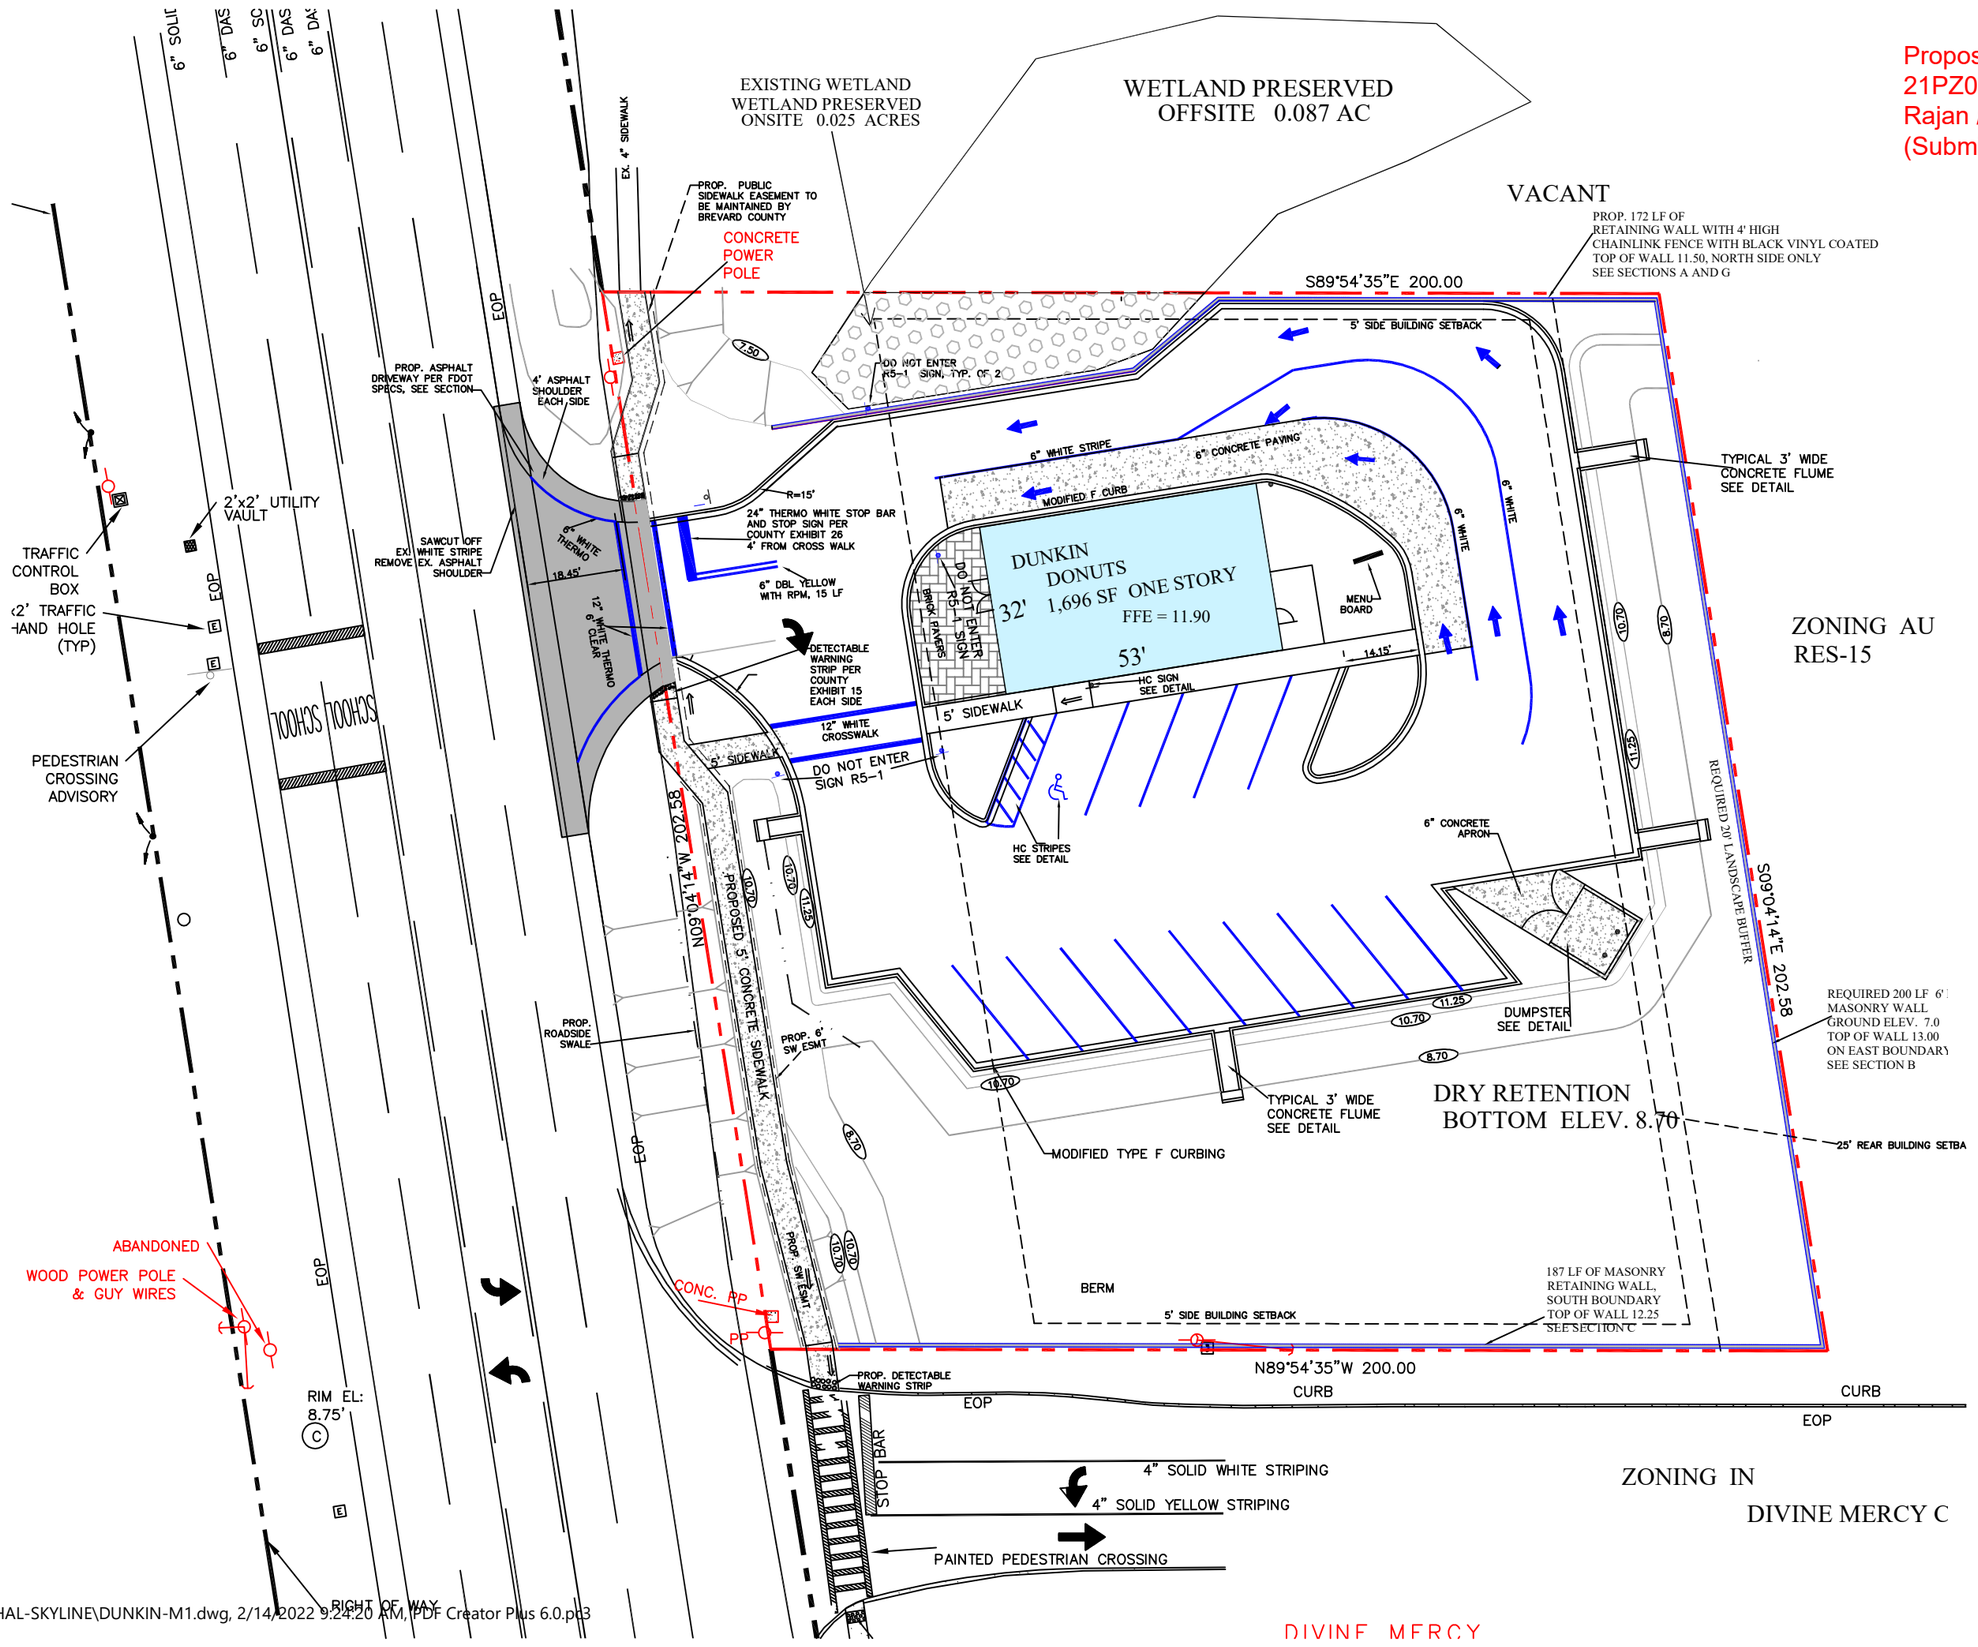

C:\Users\Workstation\Dropbox\RAHAL-SKYLINE\DUNKIN-M1.dwg, 2/14/2022 9:24:20 AM, PDF Creator Plus 6.0.pc3

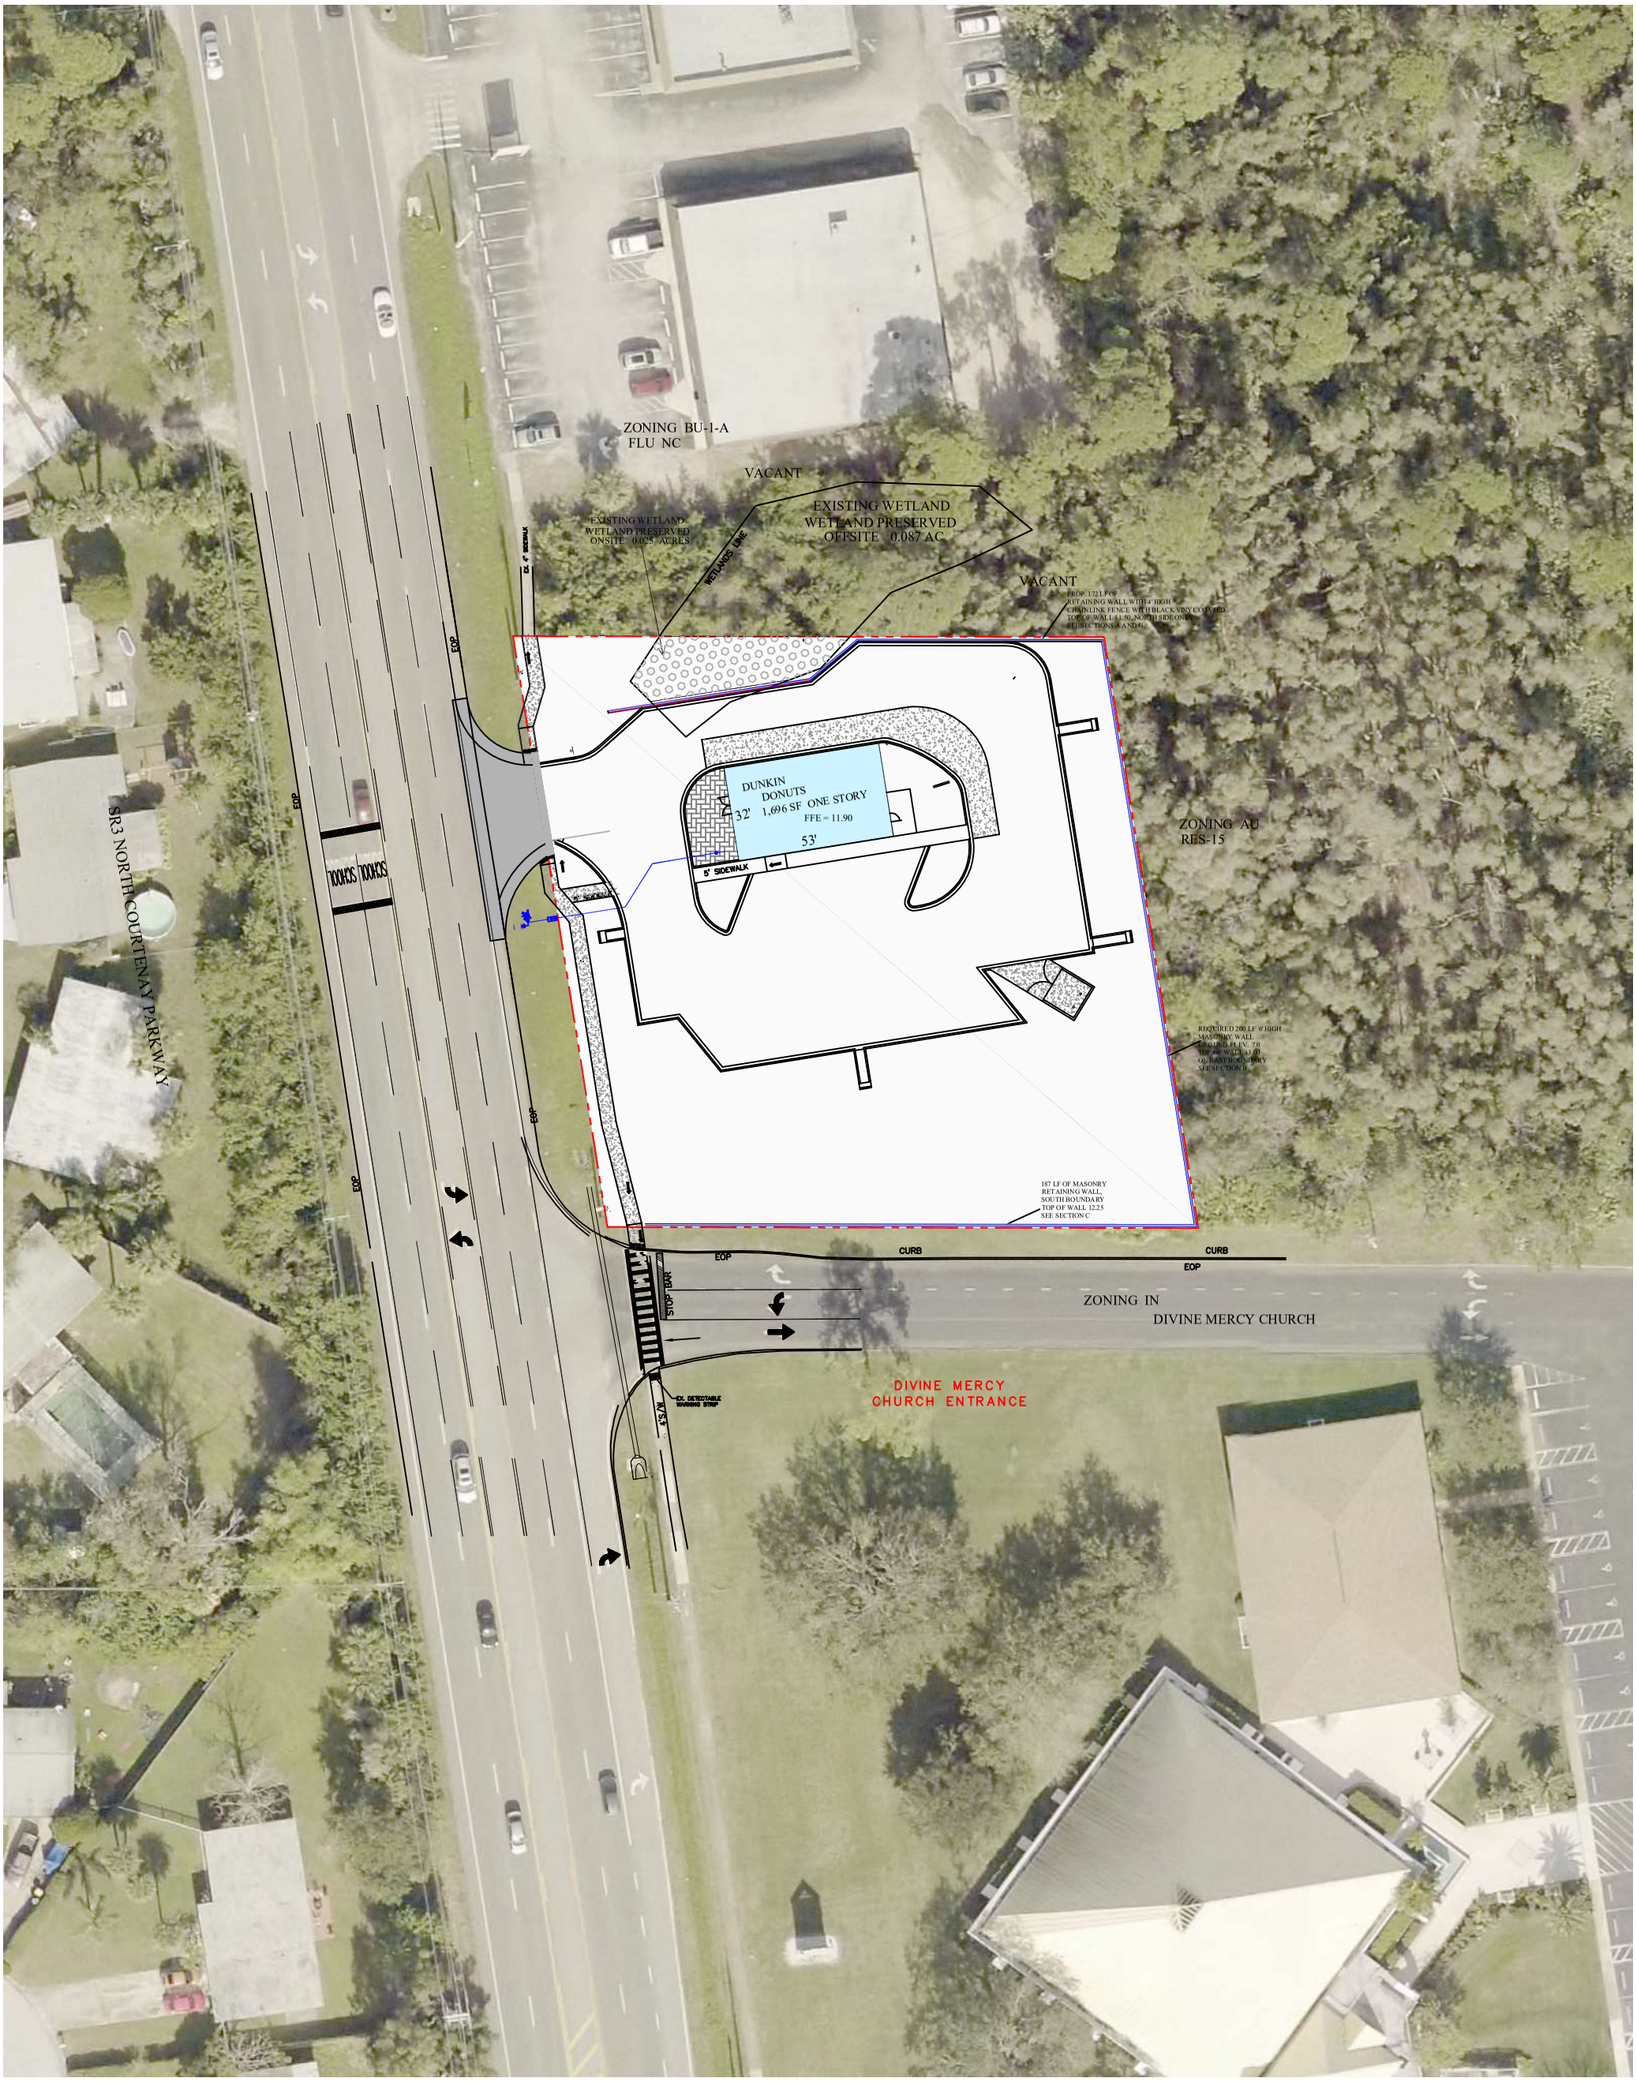

C:\Users\Workstation\Dropbox\RAHAL-SKYLINE\DUNKIN-M1.dwg, 2/14/2022 9:31:13 AM, PDF Creator Plus 6.0.pc3