


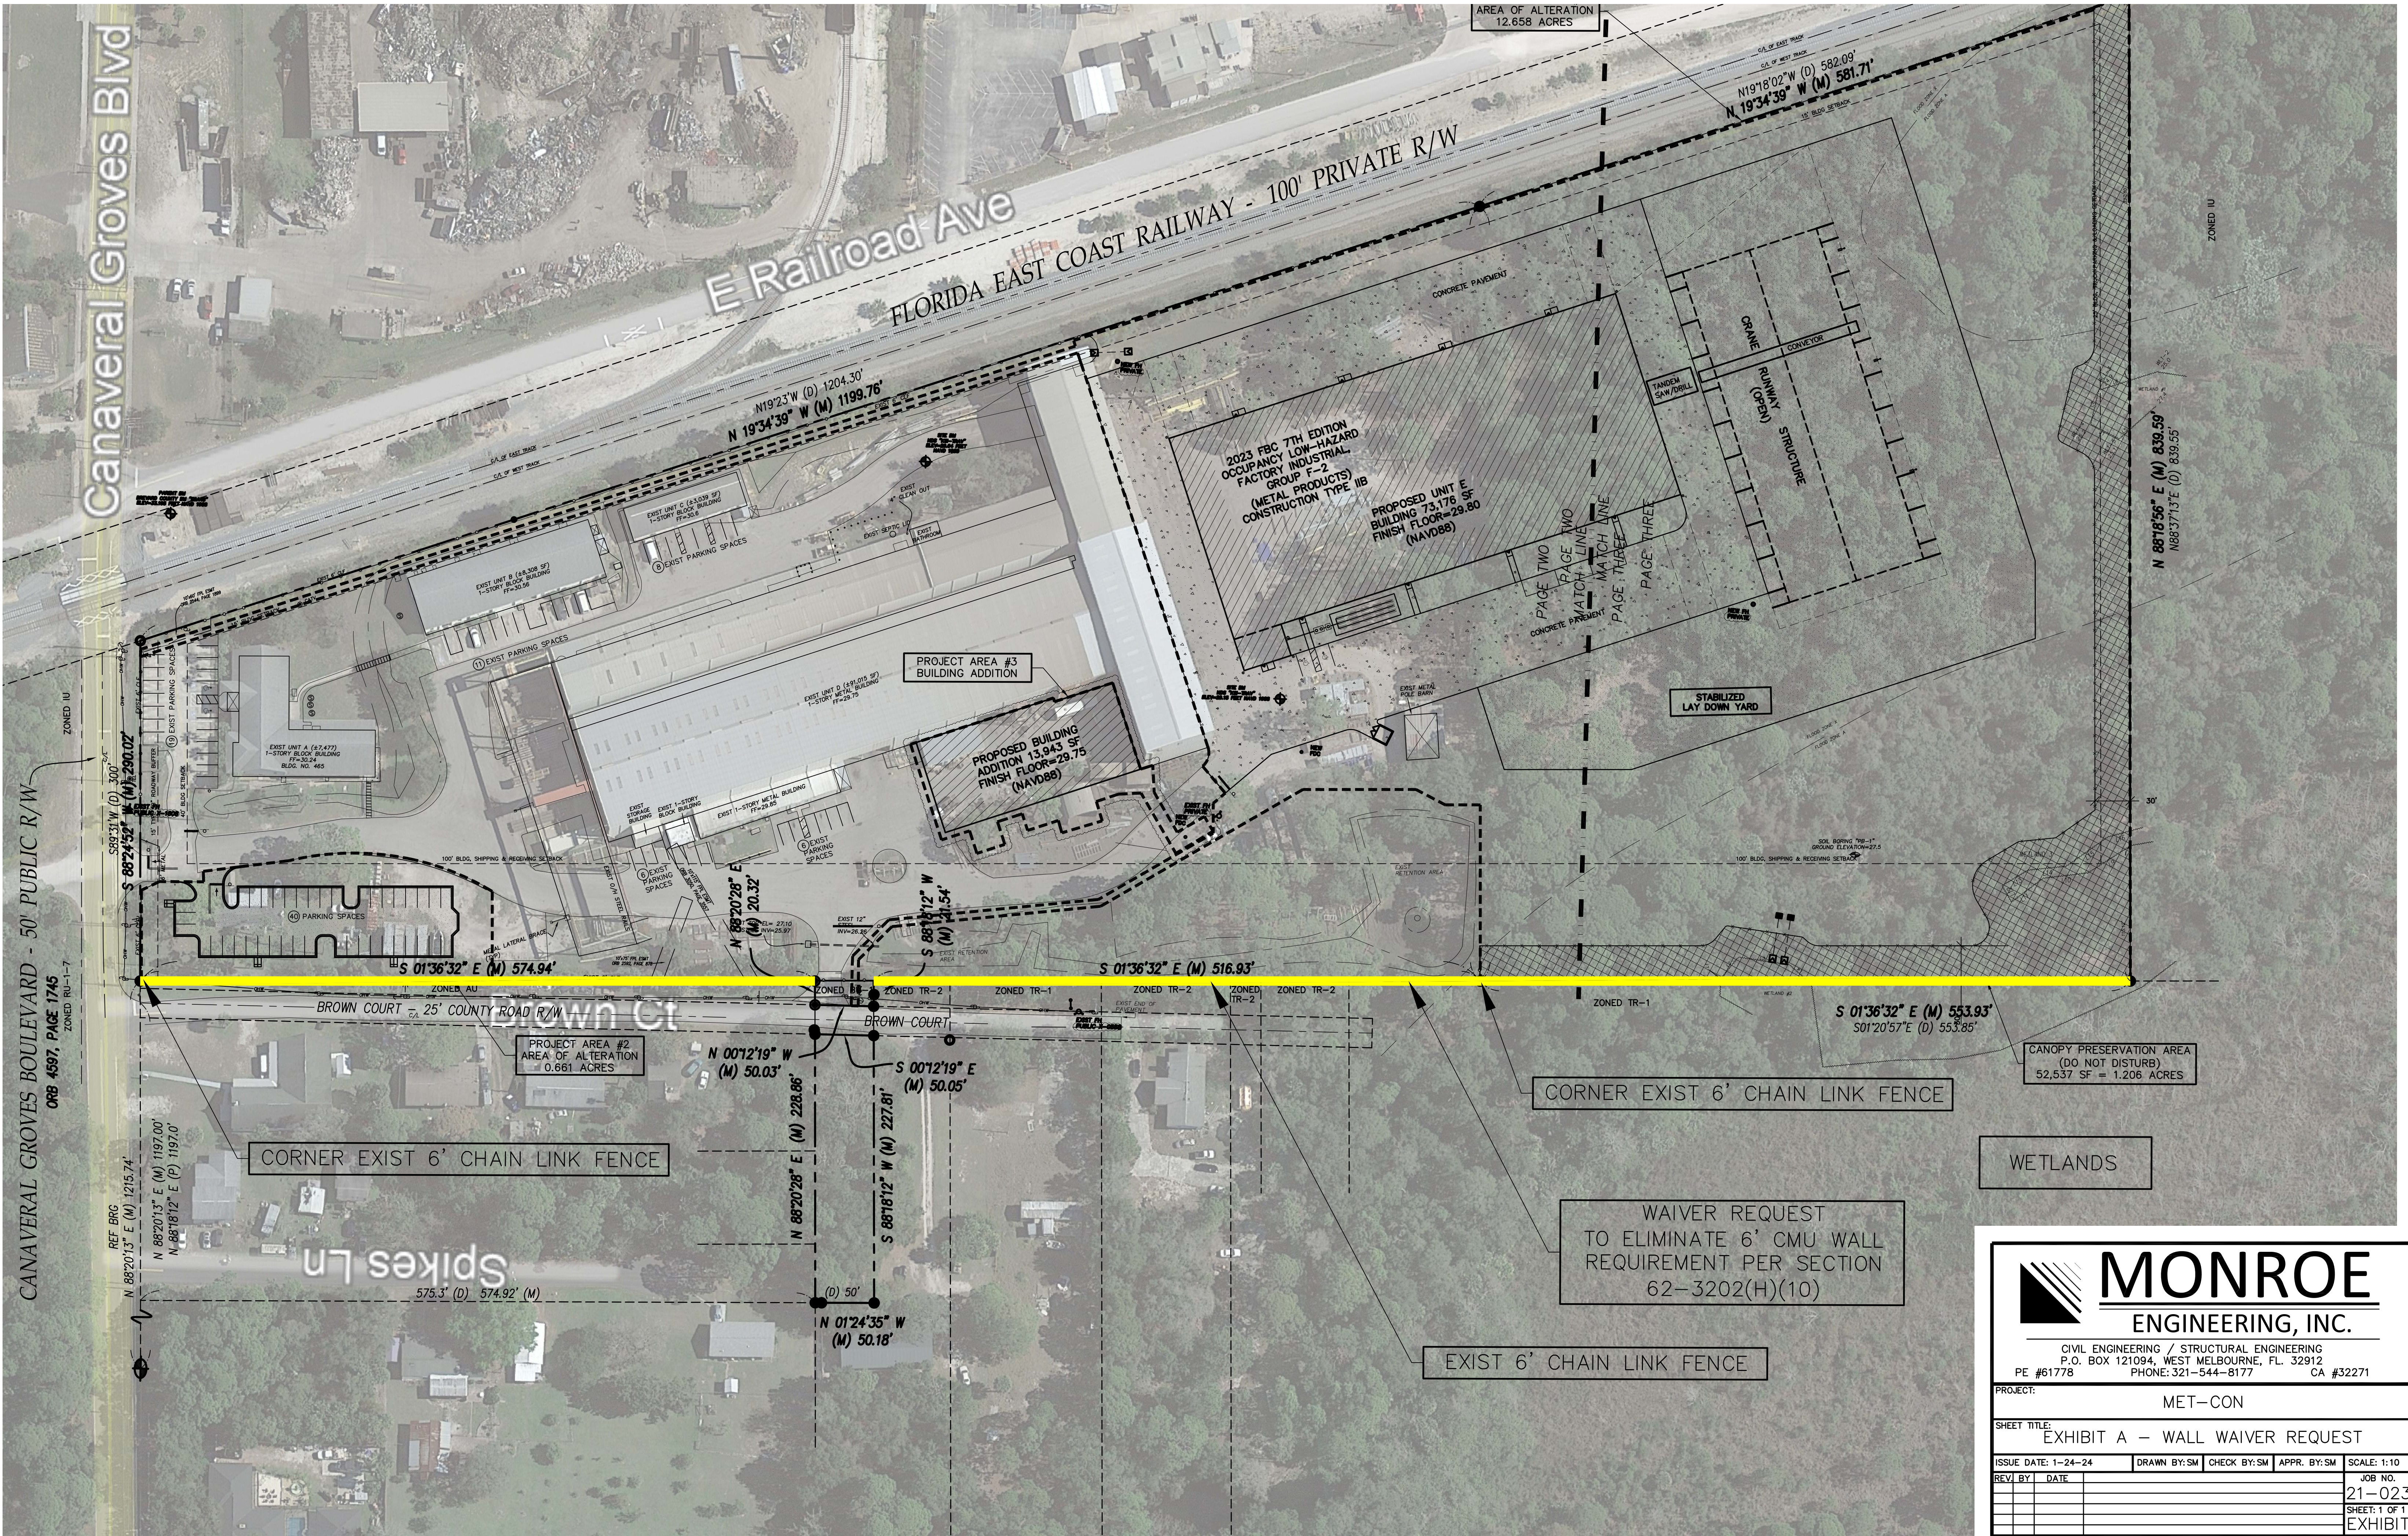

MONROE

ENGINEERING, INC.

CIVIL ENGINEERING / STRUCTURAL ENGINEERING
P.O. BOX 121094, WEST MELBOURNE, FL. 32912
PE #61778 PHONE: 321-544-8177 CA #32271

PROJECT: MET-CON

SHEET TITLE: EXHIBIT A - WALL WAIVER REQUEST

ISSUE DATE: 1-24-24 DRAWN BY: SM CHECK BY: SM APPR. BY: SM SCALE: 1:10

REV. BY	DATE	JOB NO.
		21-023
		SHEET: 1 OF 1
		EXHIBIT

© COPYRIGHT 2024 MONROE ENGINEERING, INC.
THIS DESIGN & PLAN SET IS PROPERTY OF MONROE ENGINEERING, INC. AND SHALL ONLY BE USED FOR THE SPECIFIED PROJECT HEREIN. MODIFICATION, REPRODUCTION, USE OR RE-USE OF THIS DESIGN & PLAN SET WITHOUT A CONTRACTUAL AGREEMENT WITH MONROE ENGINEERING, INC. IS PROHIBITED.

BREVARD COUNTY PROJECT #24SP00002