SKETCH OF

BOUNDARY SURVEY

SECTION 10 TOWNSHIP 23 SOUTH, RANGE 36 EAST
BREVARD COUNTY, FLORIDA

LEGAL DESCRIPTION

ALL THAT CERTAIN LAND SITUATED IN BREVARD COUNTY, STATE OF FLORIDA, VIZ:

DESCRIPTION FOR LOT 2, BLOCK 4, PINE ISLAND ESTATES

FROM THE SOUTHWEST CORNER OF LOT 2, BLOCK 4, PINE ISLAND ESTATES, UNIT 1, AS RECORDED IN PLAT BOOK 31, PAGES 108 AND 109, PUBLIC RECORDS OF BREVARD COUNTY, FLORIDA RUN THENCE SOUTH 88°31'10" WEST, ALONG A WESTERLY EXTENSION OF FAY DRIVE, 18.33 FEET TO THE POINT OF BEGINNING OF THIS DESCRIPTION; THENCE CONTINUE SOUTH 88°31'10" WEST, 18.33 FEET; THENCE RUN NORTH 00°17'10" EAST, 288.50 FEET; THENCE RUN NORTH 88°31'10" EAST, 18.33 FEET; THENCE RUN SOUTH 00°17'10" WEST, 288.50 FEET TO THE POINT OF BEGINNING.

DESCRIPTION FOR LOT 1, BLOCK 4, PINE ISLAND ESTATES:

FROM THE SOUTHWEST CORNER OF LOT 2, BLOCK 4, PINE ISLAND ESTATES, UNIT 1, AS RECORDED IN PLAT BOOK 31, PAGES 108 AND 109, PUBLIC RECORDS OF BREVARD COUNTY, FLORIDA, RUN THENCE SOUTH 88°31'10" WEST, ALONG A WESTERLY EXTENSION OF FAY DRIVE, 238.68 FEET, TO THE POINT OF BEGINNING OF THIS DESCRIPTION; THENCE CONTINUE SOUTH 88°31'10" WEST, 18.31 FEET; THENCE RUN NORTH 00°17'10" EAST, 288.50 FEET; THENCE RUN NORTH 88°31'10" EAST, 18.31 FEET; THENCE RUN SOUTH 00°17'10" WEST, 288.50 FEET, TO THE POINT OF BEGINNING.

TOGETHER WITH A PRIVATE RIGHT OF WAY ALONG FAY DRIVE, MORE PARTICULARLY DESCRIBED AS FOLLOWS:

S ½ OF NE ¼ OF SW ¼ OF SECTION 10, TOWNSHIP 23 SOUTH, RANGE 36 EAST, EXCLUDING LANDS DEEDED THROUGH OFFICIAL RECORDS BOOK 3133 PAGE 1388, PLAT BOOK 34, PAGE 24 (ROAD RIGHT OF WAY), PUBLIC RECORDS OF BREVARD COUNTY, FLORIDA.

CONTAINING 2.24 ACRES, MORE OR LESS.

LOCATION MAP

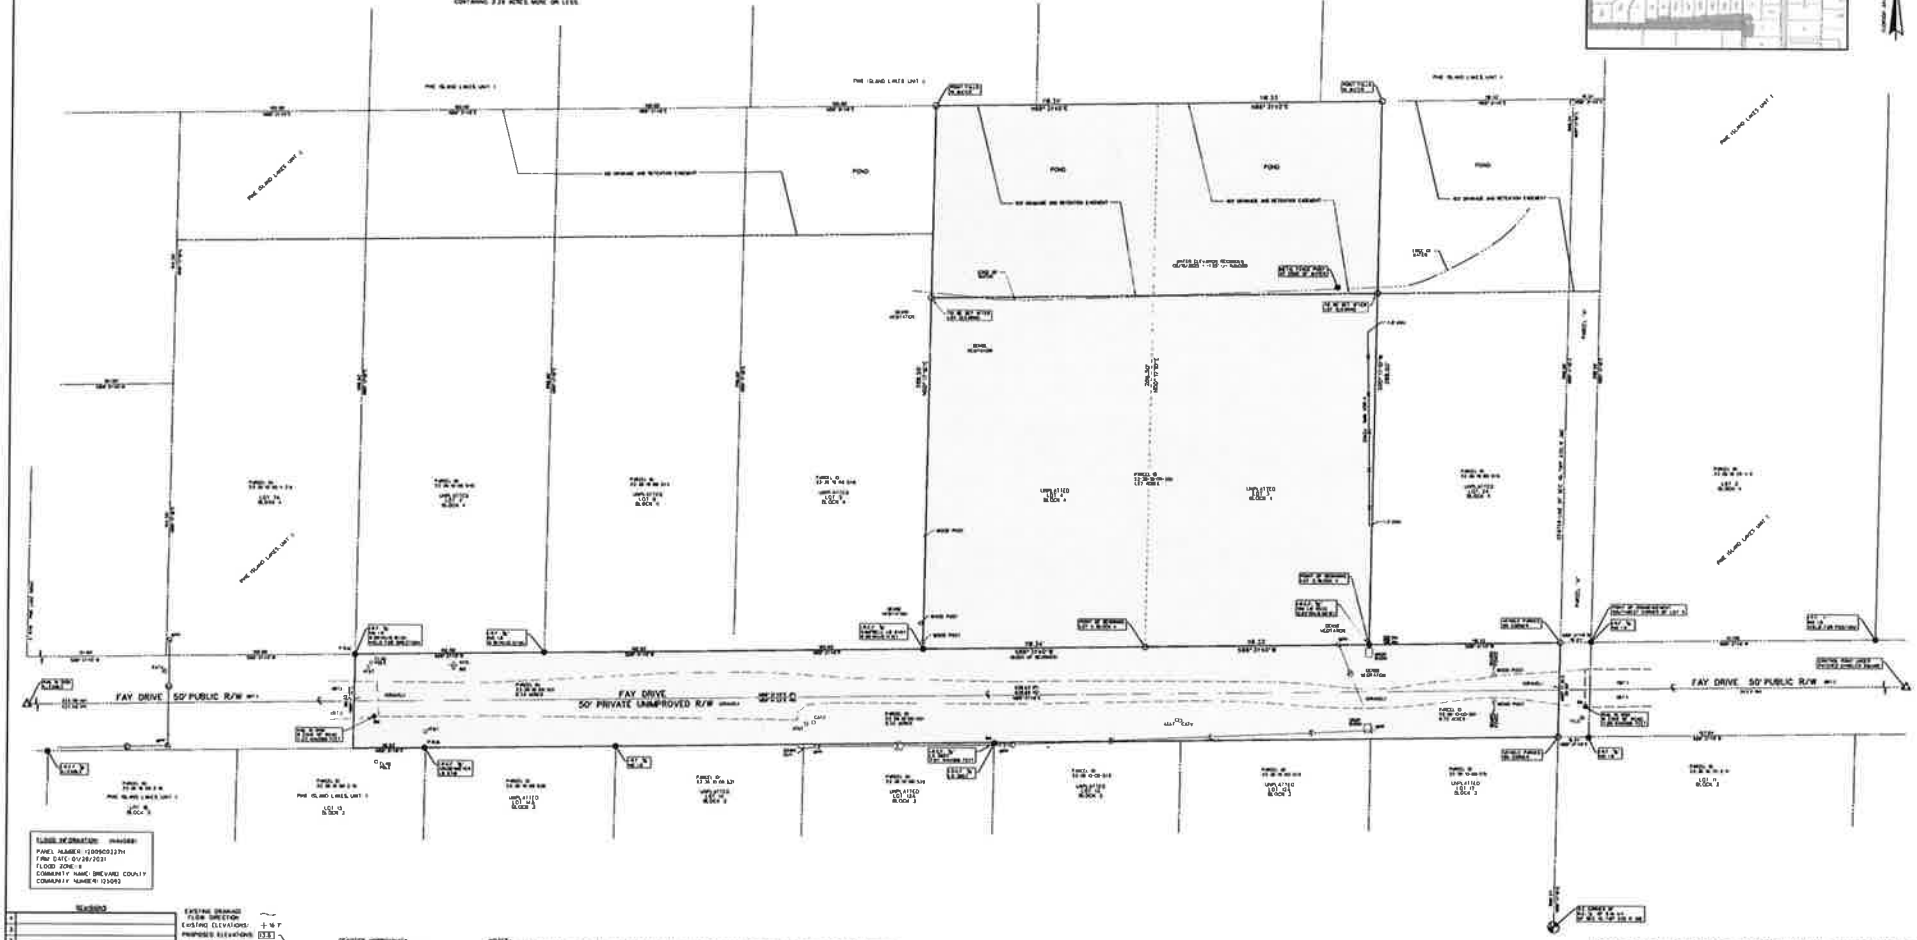
PINE ISLAND LAKES UNIT 1
POND
FAY DRIVE 50' PUBLIC R/W
FAY DRIVE 50' PRIVATE UNIMPROVED R/W
UNPLATTED
BLOCK 4
BLOCK 3
BLOCK 2
BLOCK 1
LOT 1
LOT 2
PARCEL 'A'
PARCEL 'B'
PARCEL 'C'
